



# MONOPOLE SOLAR PANEL ARRAY CONCEPT


FRONT ELEVATION

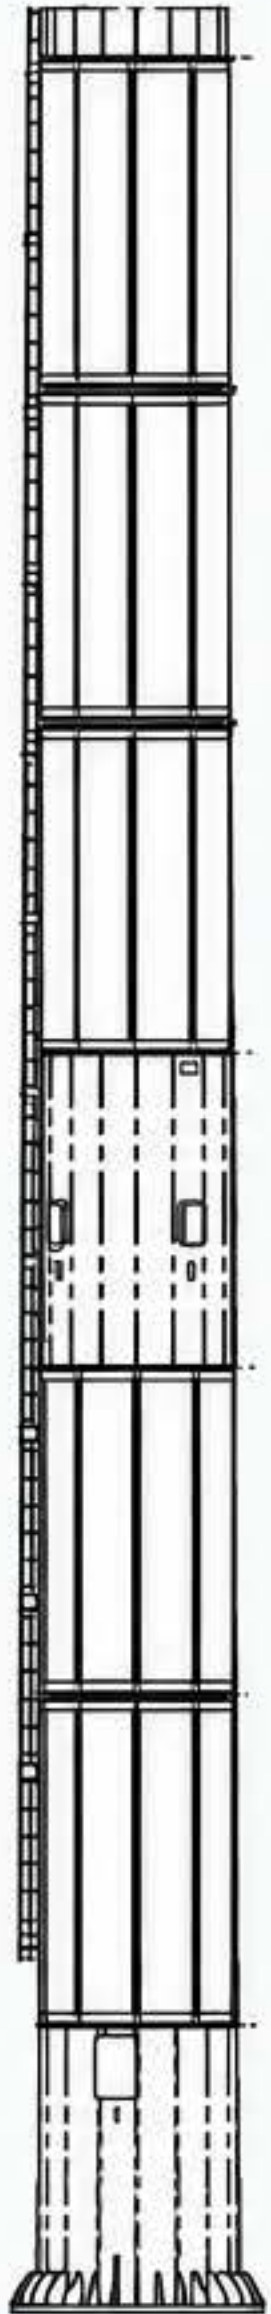


ISOMETRIC VIEW

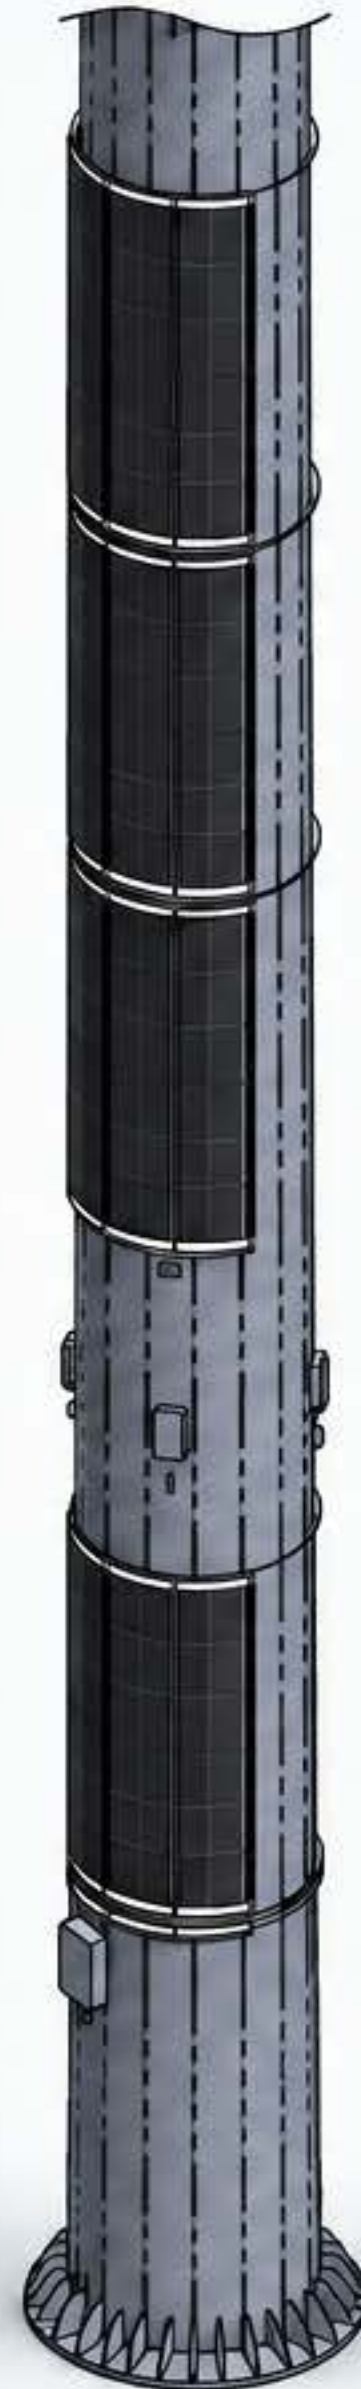

SOLAR PANEL ARRAY

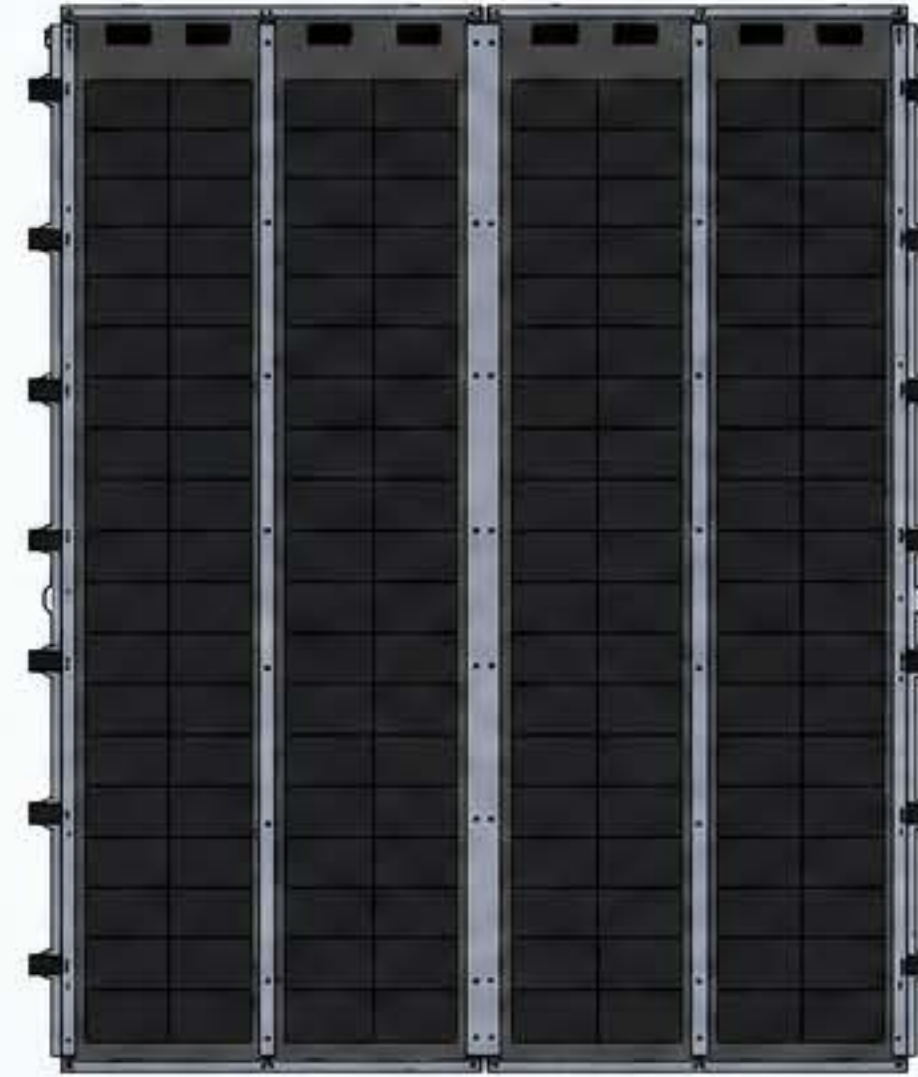

PLAN ELEVATION

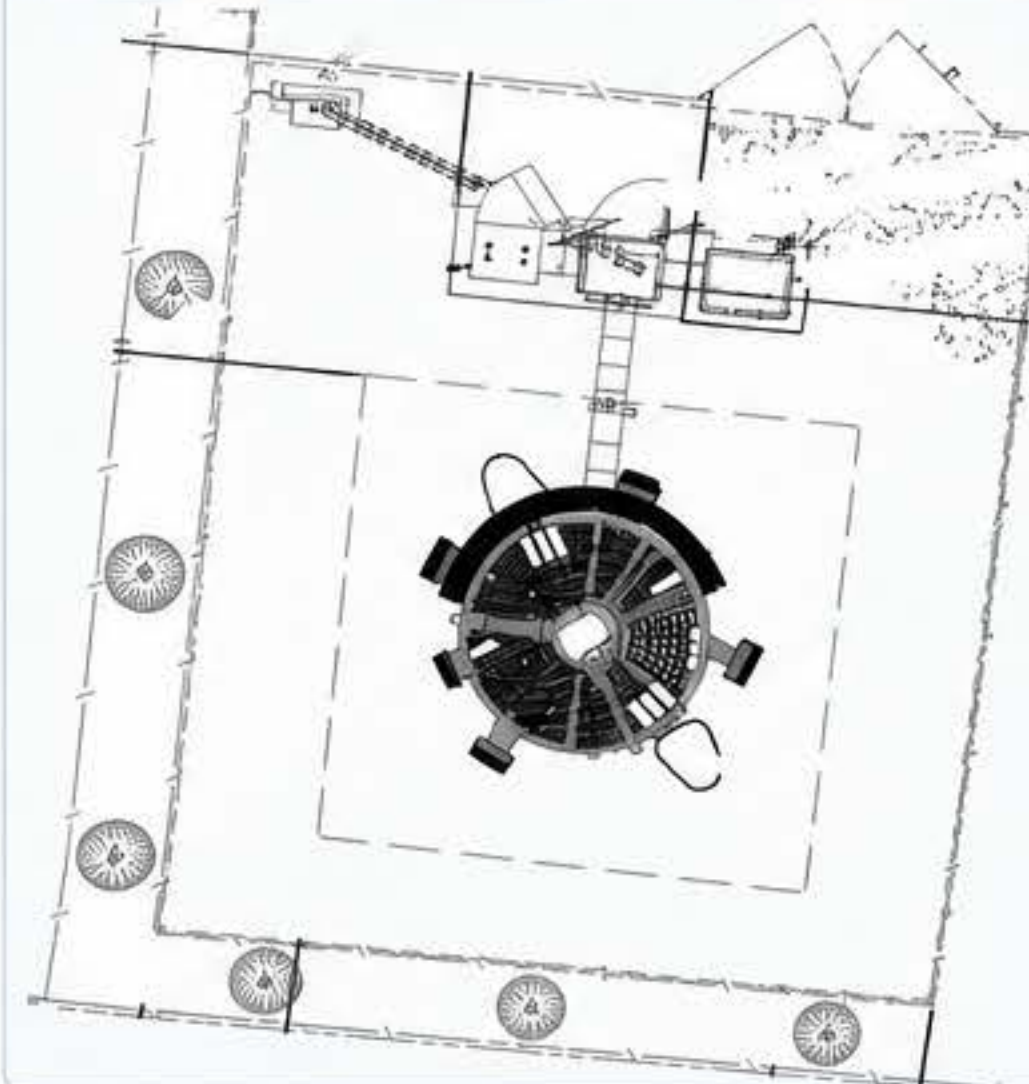

SIDE ELEVATION

